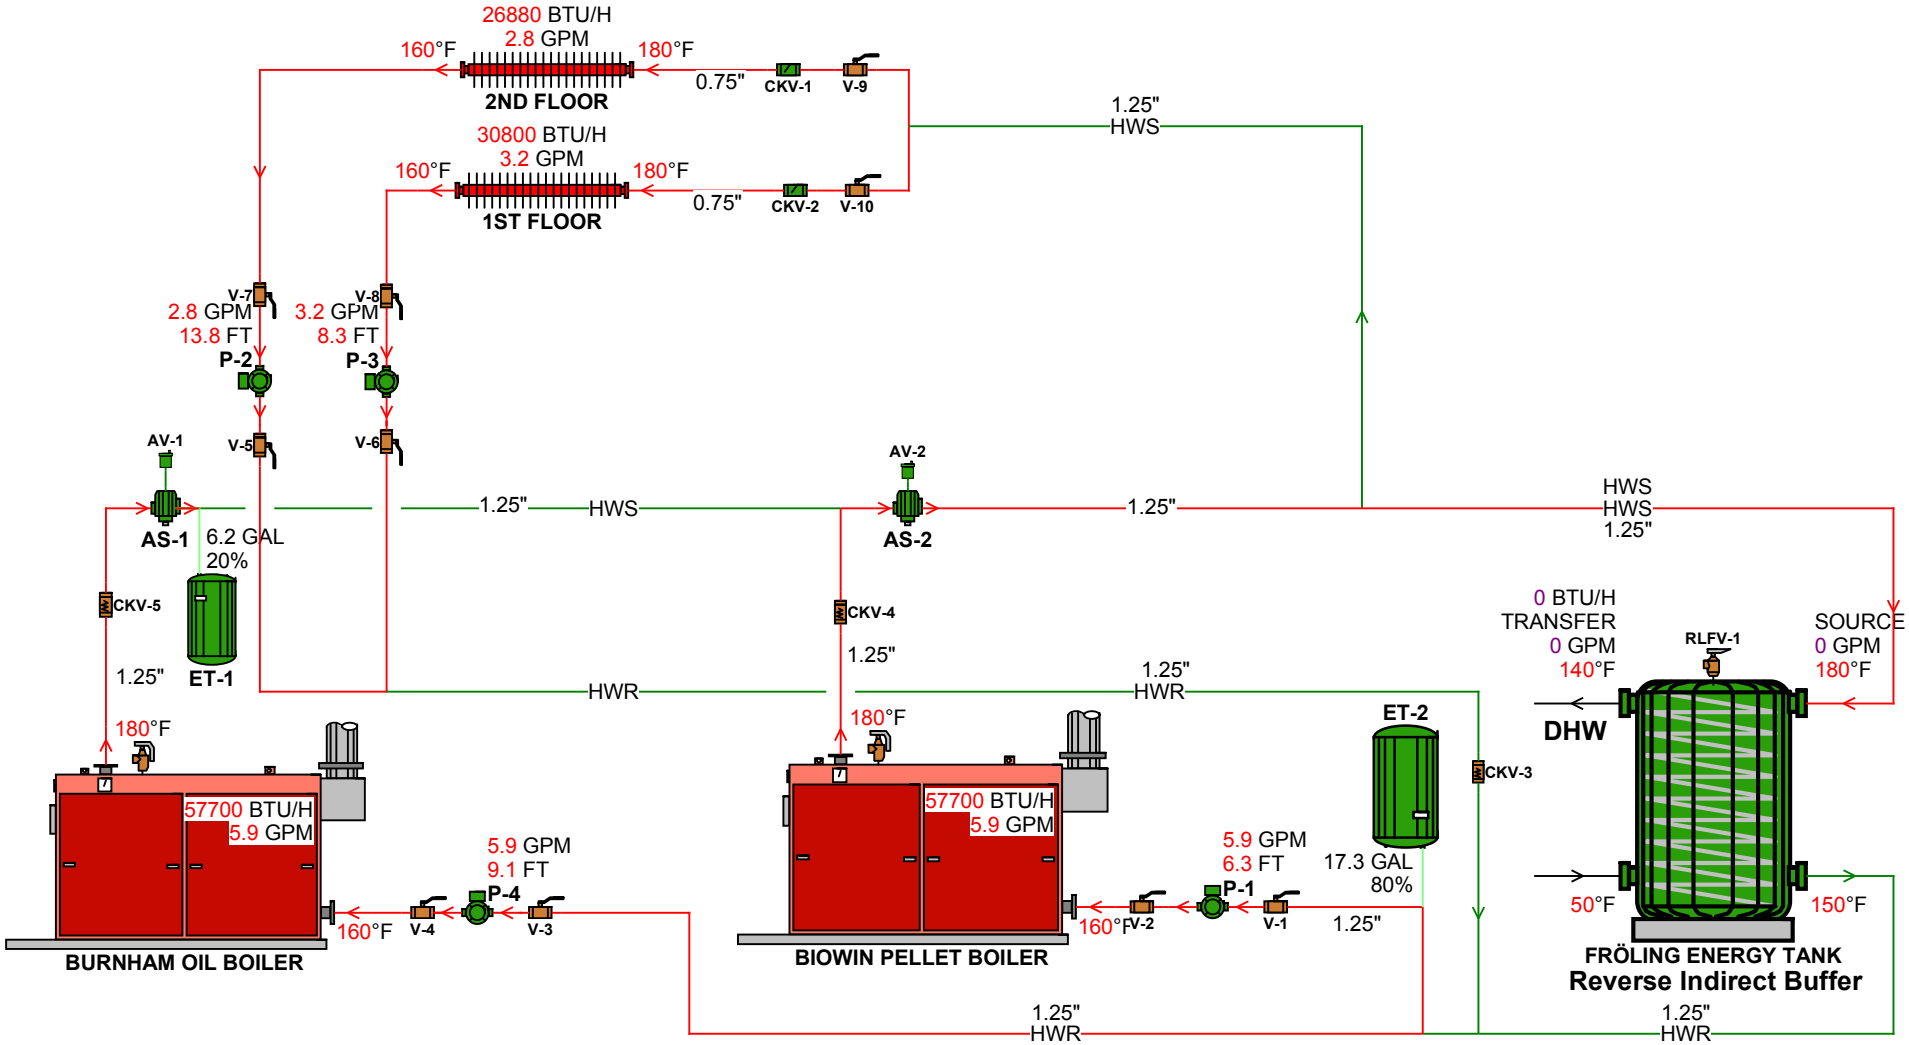NAME: MY PELLET BOILER PROJECT
LOCATION: